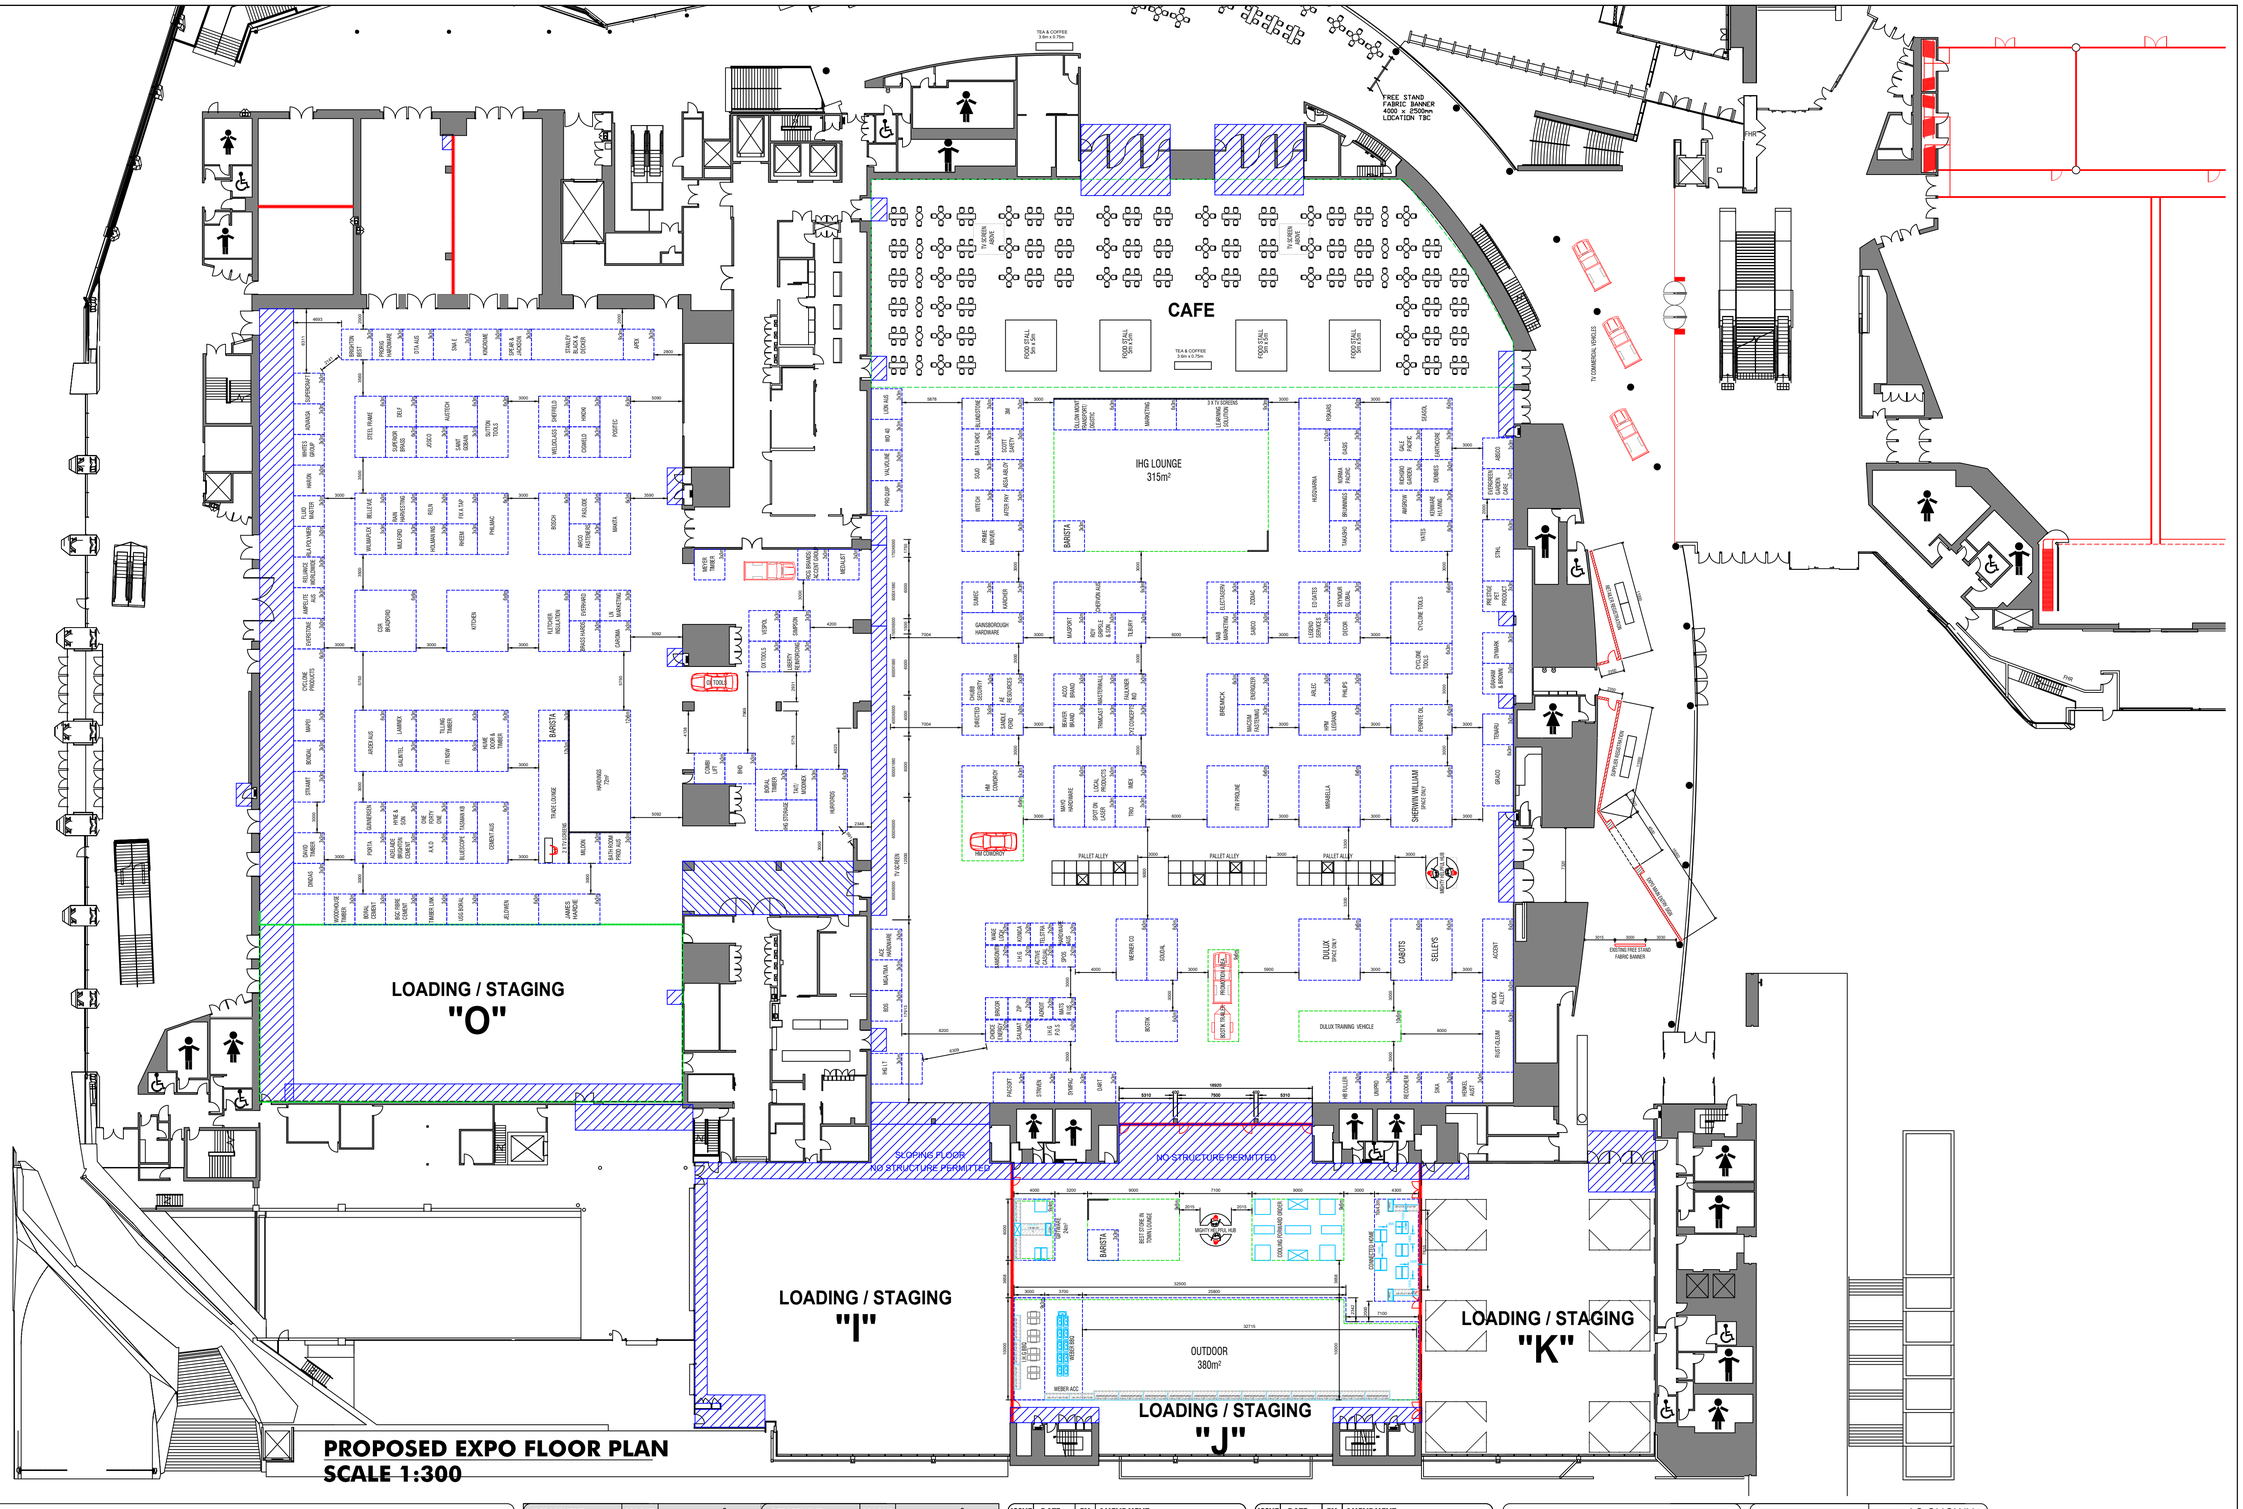

PROPOSED EXPO FLOOR PLAN
SCALE 1:300

DISCLAIMER
BY ACCEPTING AND ADOPTING THIS DOCUMENTATION YOU WILL BE DEEMED TO HAVE ACCEPTED THE FOLLOWING CONDITIONS:
1. ALL INFORMATION, PLANS AND PROPOSALS PROVIDED TO YOU BY I.H.G AUSTRALIA PTY LTD OR ANY OF ITS EMPLOYEES OR CONTRACTORS, IN WHATEVER FORM ('INFORMATION'), IS PROVIDED TO YOU BY WAY OF SUGGESTION ONLY AND ON THE CONDITION THAT YOU SEEK YOUR OWN INDEPENDENT APPRAISAL AND ASSESSMENT.

2. ENSURE YOU COMPLY WITH ALL APPLICABLE LAWS, REGULATIONS, BY-LAWS AND STANDARDS.YOU ACCEPT THAT I.H.G AUSTRALIA PTY LTD AND ITS EMPLOYEES AND CONTRACTORS WILL NOT BE LIABLE FOR ANY LOSS, DAMAGE, INJURY, ILLNESS OR DEATH INCURRED TO ANY DEGREE AS A RESULT OF YOUR RELIANCE ON THE INFORMATION.

3.THIS DRAWING IS CONFIDENTIAL. IT HAS BEEN PREPARED TO ASSIST THE I.H.G RETAILER IN PLANNING ITS STORE UPGRADE.

DISCLAIMER (cont.)
4.IT IS THE RESPONSIBILITY OF THE RETAILER TO CHECK THE SITE DRAWING DIMENSIONS BEFORE COMMENCEMENT OF THE WORKS. WRITTEN DIMENSIONS ARE TO BE PREPARED TO SCOPE. THE FORMAT CONCEPT AND THE DRAWINGS ARE THE PROPERTY OF I.H.G AUSTRALIA PTY LTD AND MAY NOT BE DISCLOSED TO THIRD PARTIES WITHOUT WRITTEN CONSENT.

5.VERIFY ANY STRUCTUAL ALTERATIONS WITH AN ENGINEER OR QUALIFIED PERSON BEFORE COMMENCEMENT OF ANY WORK.

6.VERIFY ALL DIMENSIONS AND LEVELS ON SITE BEFORE PROCEEDING WITH ANY WORK.

7.FIGURED DIMENSIONS TAKE PREFERENCE OVER SCALE READINGS.

8.I THE APPLICANT RETAILER, HAVE INSPECTED THE INITIAL FLOOR PLAN DRAWINGS THAT ARE ATTACHED. I AM SATISFIED THAT THE SITE DRAWING DIMENSIONS AND FORMAT CONCEPT AS DEPICTED IN THE DRAWINGS ARE TRUE AND

DISCLAIMER (cont.)
CORRECT AND ARE IN ACCORDANCE WITH THE INTIAL PLAN FOR MY CONVERTED STORE.

DEPARTMENT	COLOUR	m^2	DEPARTMENT	COLOUR	m^2
			TOTAL		XXXX m2

ISSUE	DATE	BY	AMENDMENT
A	11-12-18	C.T	UPDATED HALL "J" AREA ADDED 2 NEW SUPPLIERS TO THE PLAN
B	12-12-18	C.T	MODIFIED FLOORING STAND TO SHOW 2 SUPPLIERS
C	13-12-18	C.T	ADDED 1 NEW SUPLIER "MASTERWALL" AND CHANGE OX GROUP TO OX TOOLS
D	14-12-18	C.T	ADDED "STIHL" SUPLIER TO THE PLAN
E	19-12-18	C.T	MODIFIED CONNECTED HOME STAND AREA ADDED NEW SUPPLIERS TO THE PLAN
F	10-01-19	C.T	ADDED NEW SUPPLIER MEYER TIMBER TO THE PLAN
G	15-01-19	C.T	UPDATED SUPPLIER MEYER TIMBER WITH NEW NUMBER 225
H	22-01-19	C.T	UPDATED SUPPLIER SNA E BY INCREASE IN SIZE FROM 3x3 TO 3x3.6

ISSUE	DATE	BY	AMENDMENT
J	30-01-19	C.T	UPDATED PLAN BY REMOVED LIGHTING PRODUCT AND RELOCATED SUPPLIER PENRITE TO IT PLACE

STORE NAME:
2019 I.H.G. EXPO
ADELAIDE CONVENTION CENTRE

PROJECT:
PROPOSED LAYOUT

DESCRIPTION:
FLOOR PLAN

DRAWING NO: 2019 EXPO FLOOR PLAN

DATE: 10/10/2018	**SCALE:** AS SHOWN
DATE REVISED: 30-01-2019	**DRAWN BY:** C.T
REVISION NO: J	**SHEET NO:** 1/1

INITIAL FLOOR PLAN

Signed by:		
	Store signature	Print name
ABN	Store company name	Date

FINAL FLOOR PLAN AND MERCHANDISING LAYOUT

Signed by:		
	Store signature	Print name
ABN	Store company name	Date

Independent Hardware Group
Mitre 10 • Home Timber & Hardware • Thrifty-Link • True Value Hardware

THIS DRAWING AND SPECIFICATIONS HERE IN ARE THE PROPERTY OF I.H.G AUSTRALIA PTY LTD. ABN 98009713704
UNAUTHORISED COPY IS PROHIBITED. COPYRIGHT © 2017